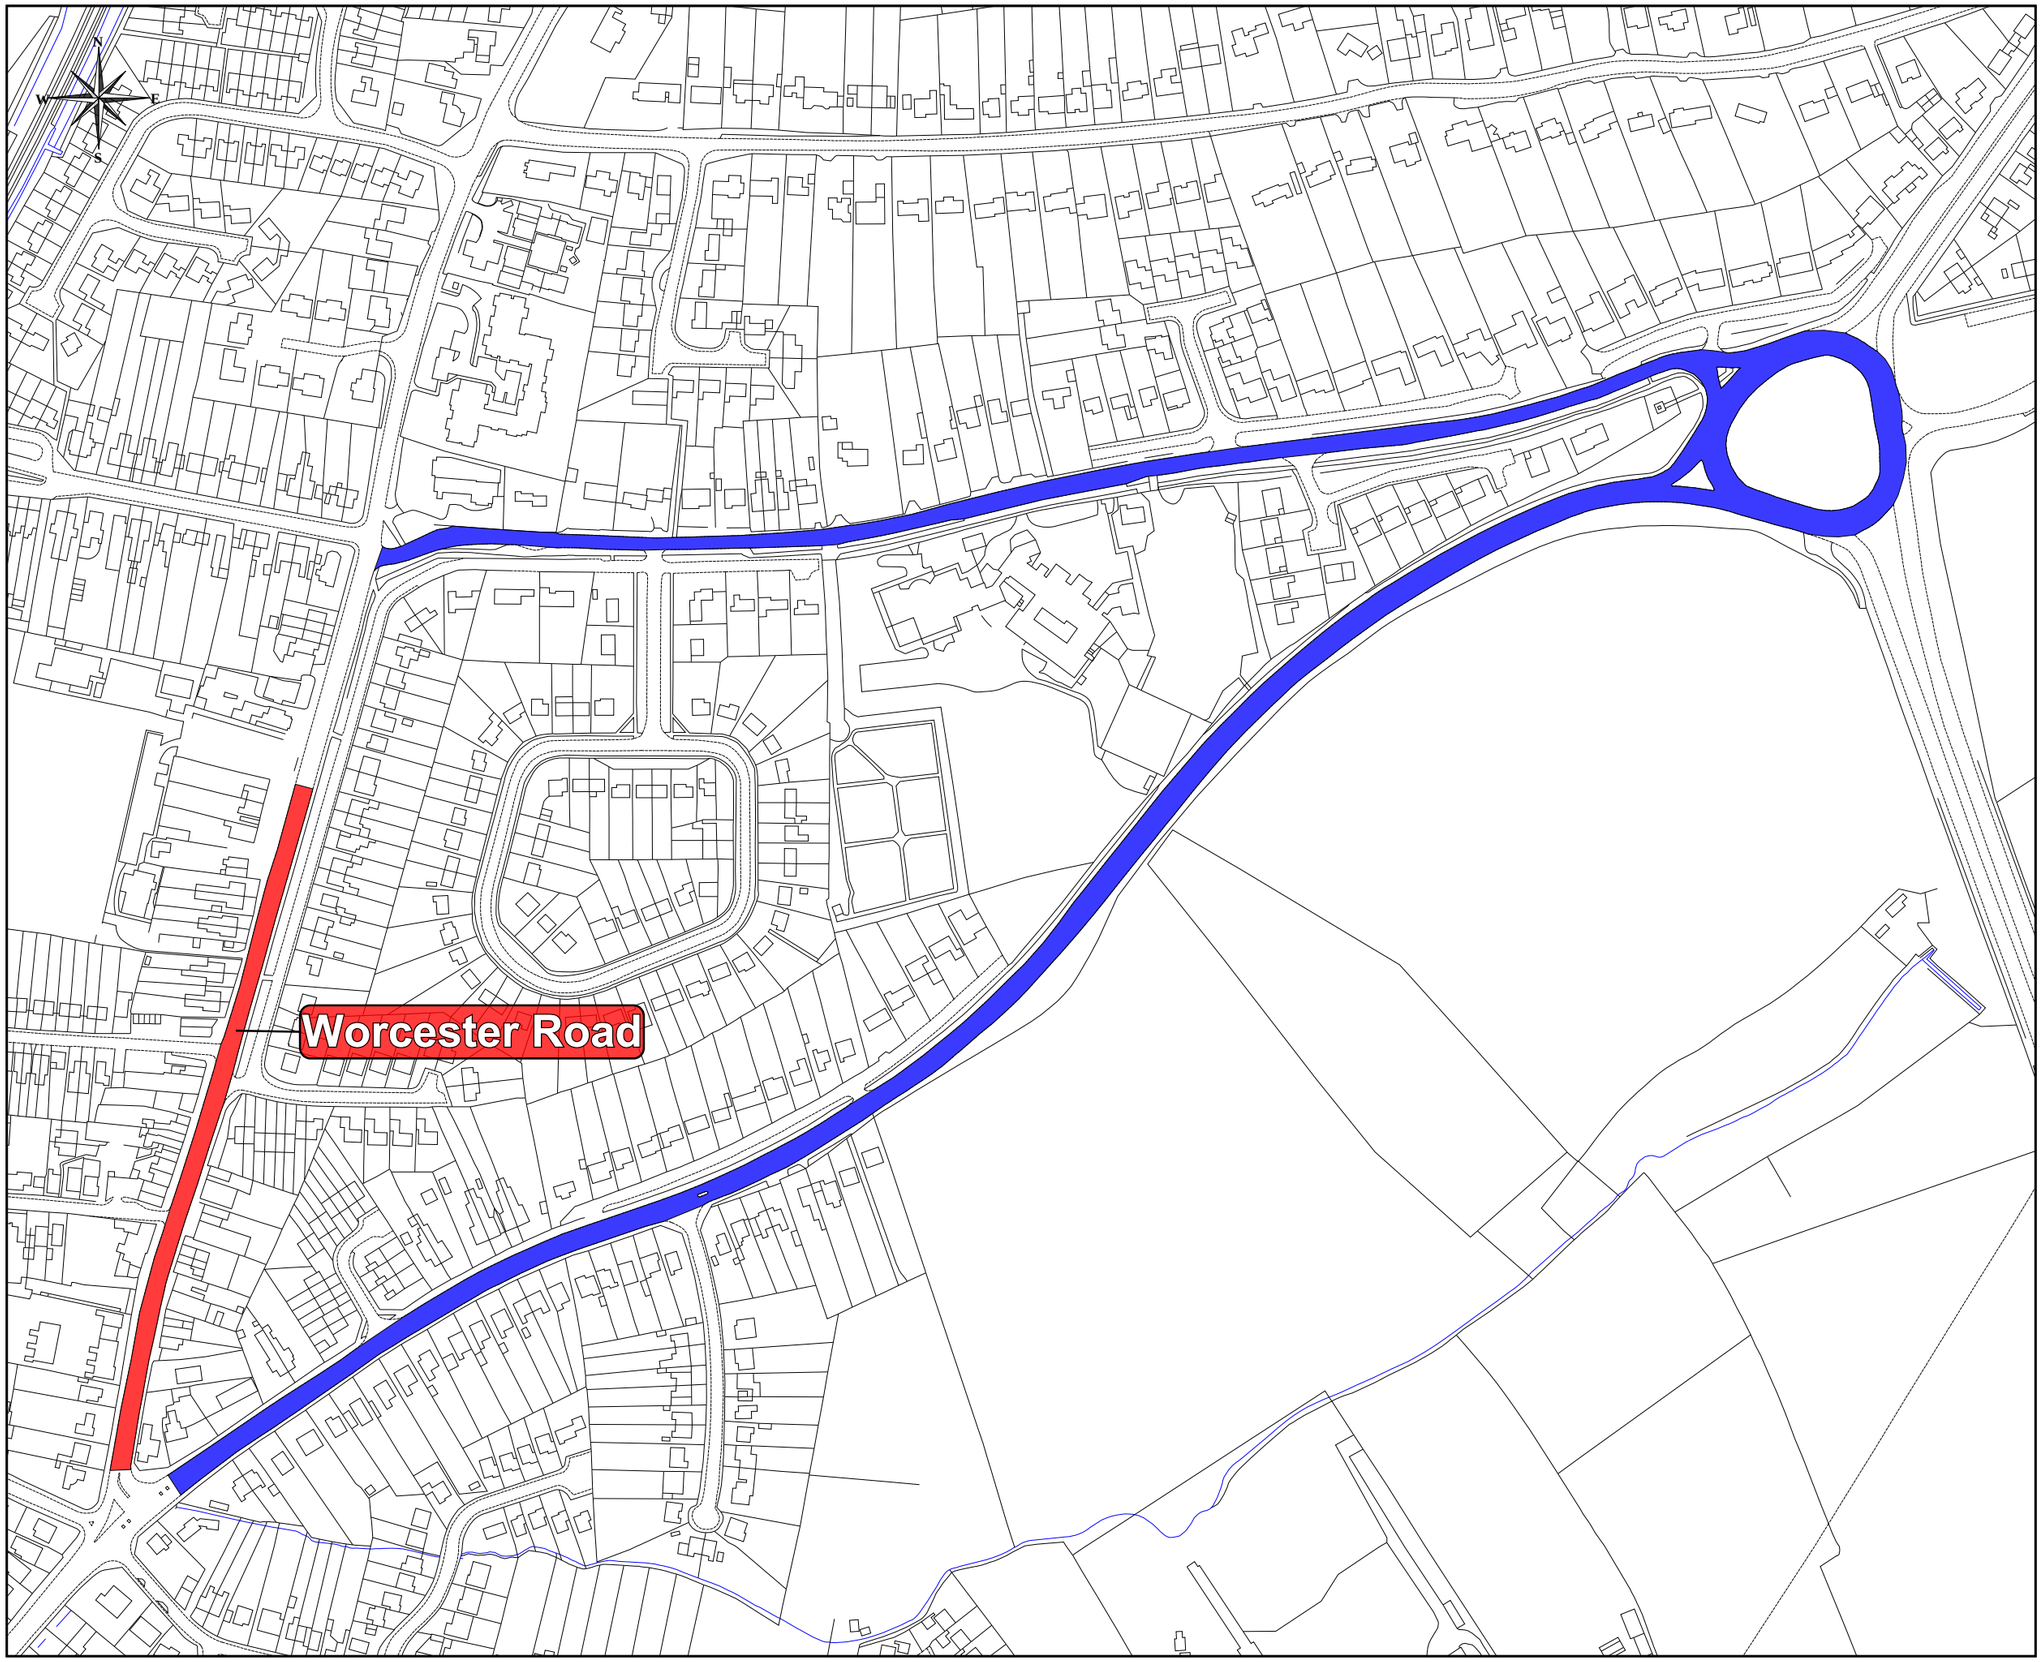

Notes:

Date	Rev	Details

Project:

Xmas in Hagley 2017
Worcester Road, Hagley
Friday 24 November

Drawing:

Temporary Road Closure
Operational Between
16:00 Hours and 21:00 Hours

Drawn:	JB	Scale:	1/3000 @ A3
Surveyed:	OS	Date:	Nov 2017

Drawing No: **P2233/25**

Engineering and Design Services
Town Hall
Walter Stranz Square
Redditch
Worcs B98 8AH

REDDITCH BOROUGH COUNCIL
making a difference
www.redditchbc.gov.uk

Bromsgrove District Council
www.bromsgrove.gov.uk

© Crown Copyright and database rights 2017
Ordnance Survey 100024252