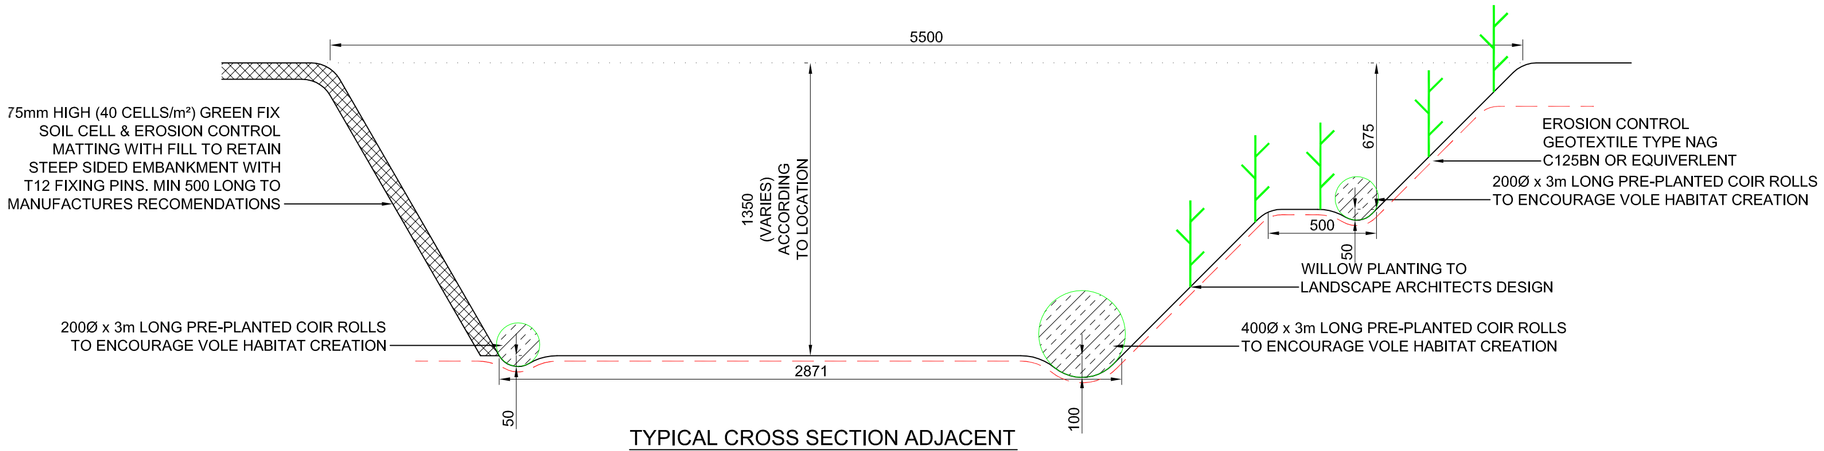

TYPICAL CROSS SECTION ADJACENT TO CROWN STREET

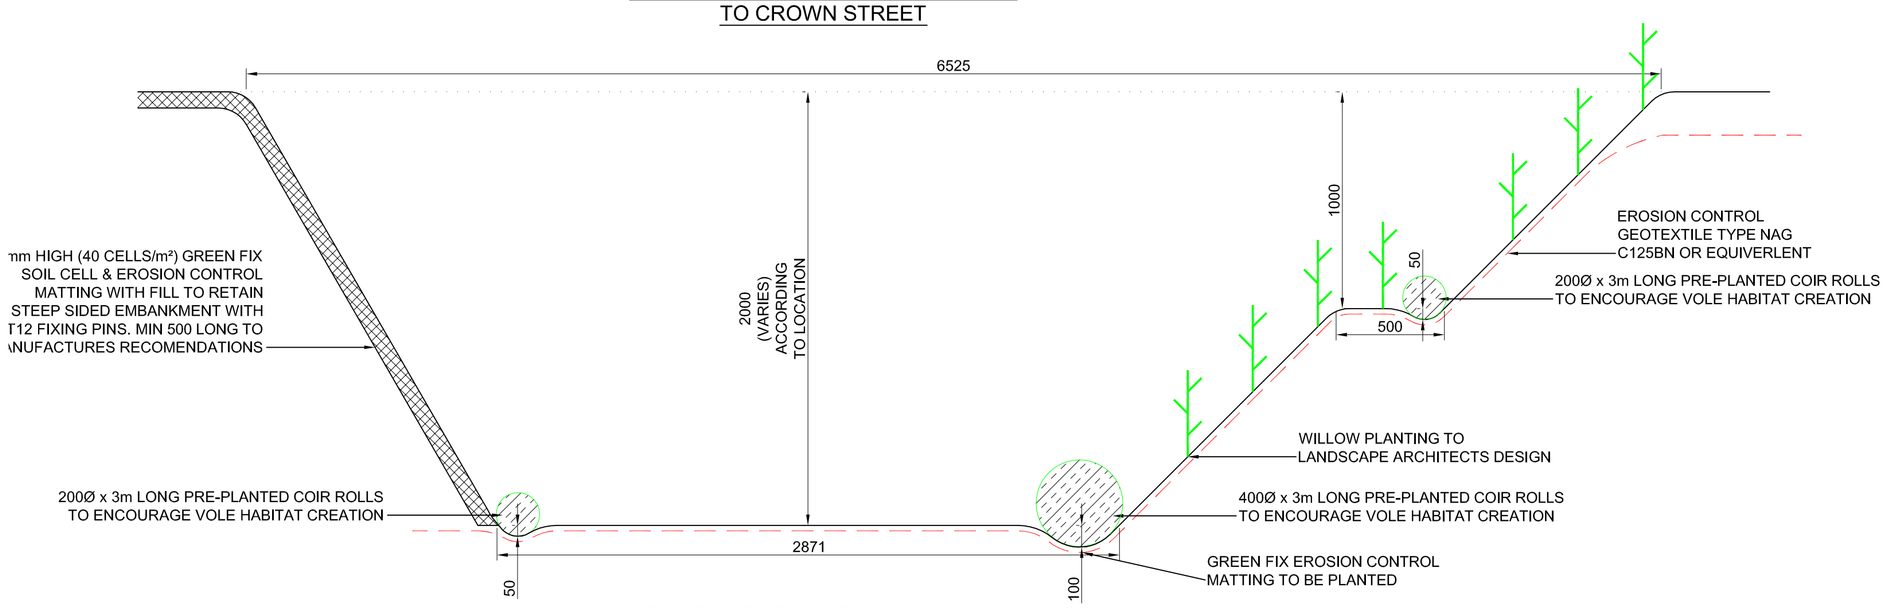

TYPICAL CROSS SECTION AT MARKET PLACE AREA

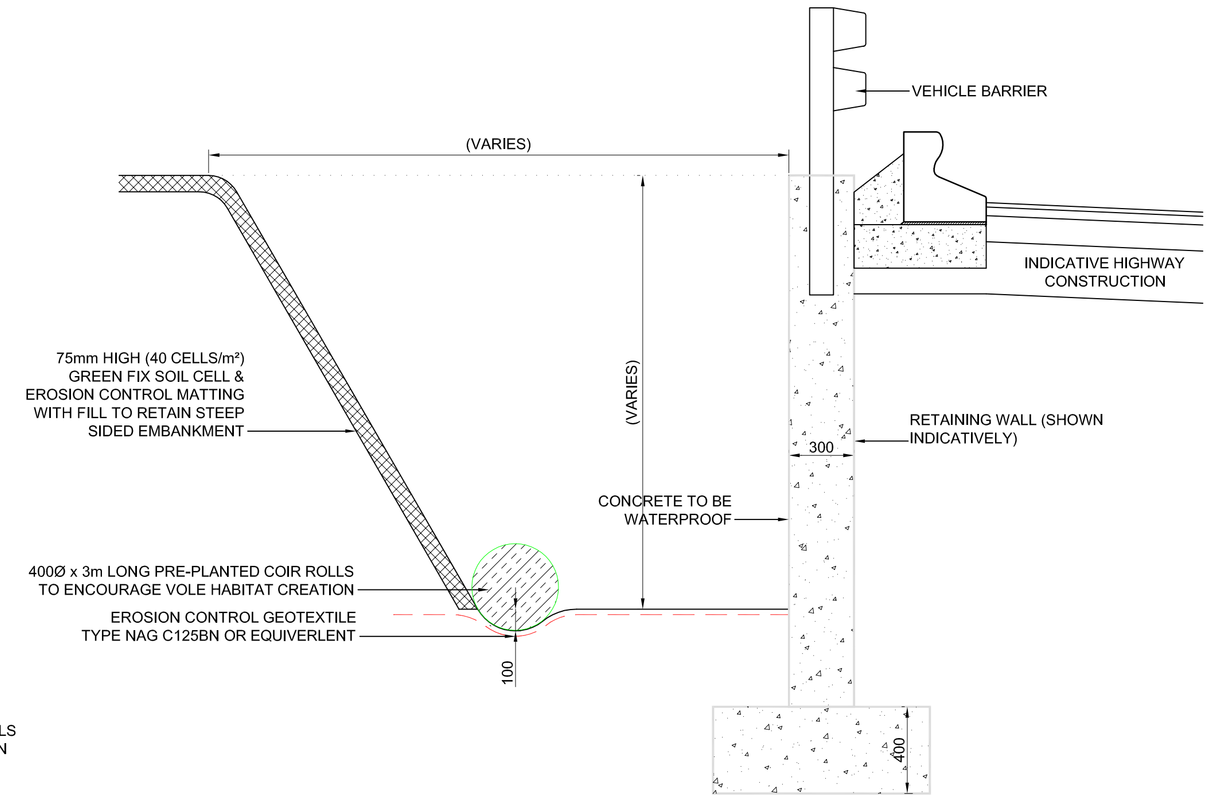

TYPICAL CROSS SECTION AT SEPARATION ISLAND

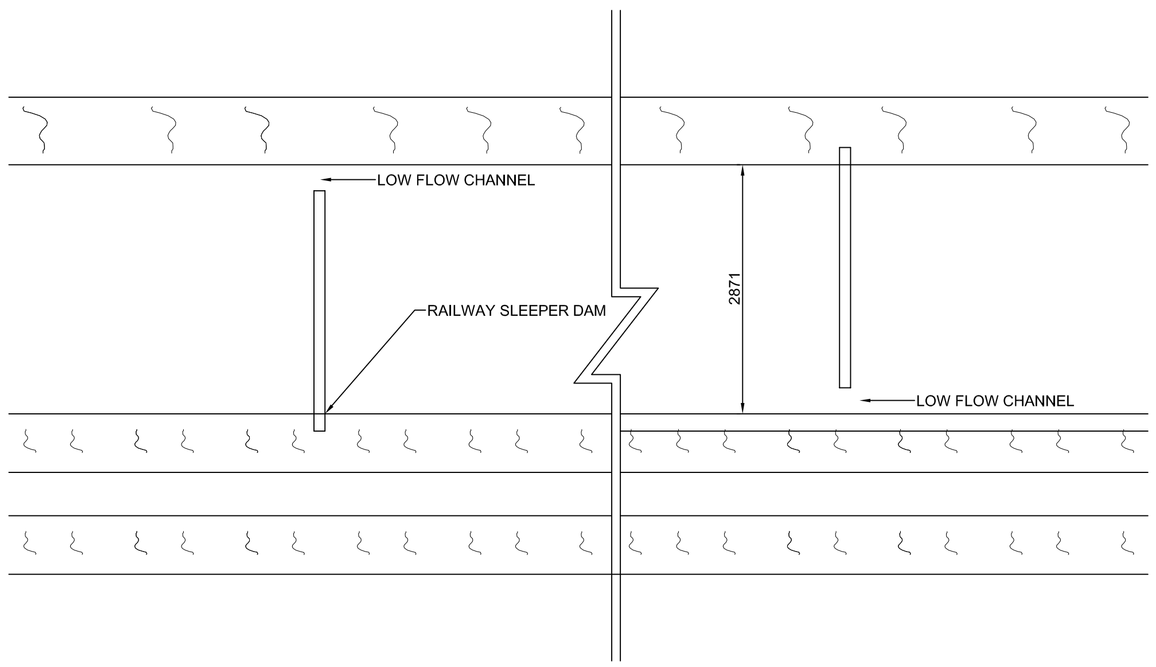

PLAN ON WATERCOURSE IMPOUNDMENT

SCALE 1:50

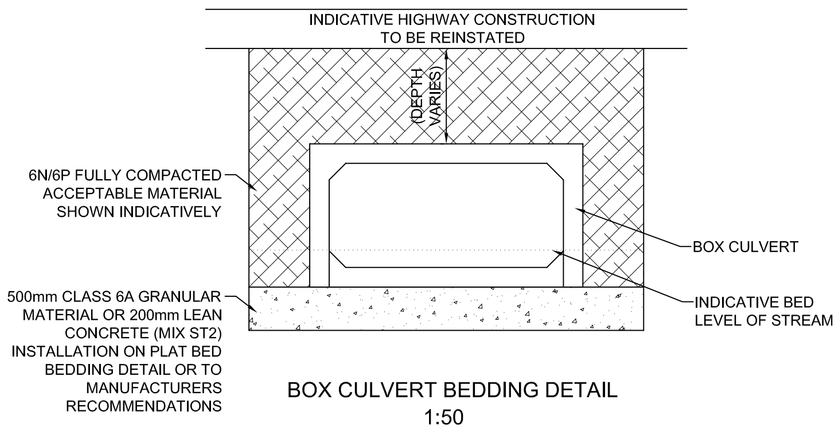

BOX CULVERT BEDDING DETAIL

1:50

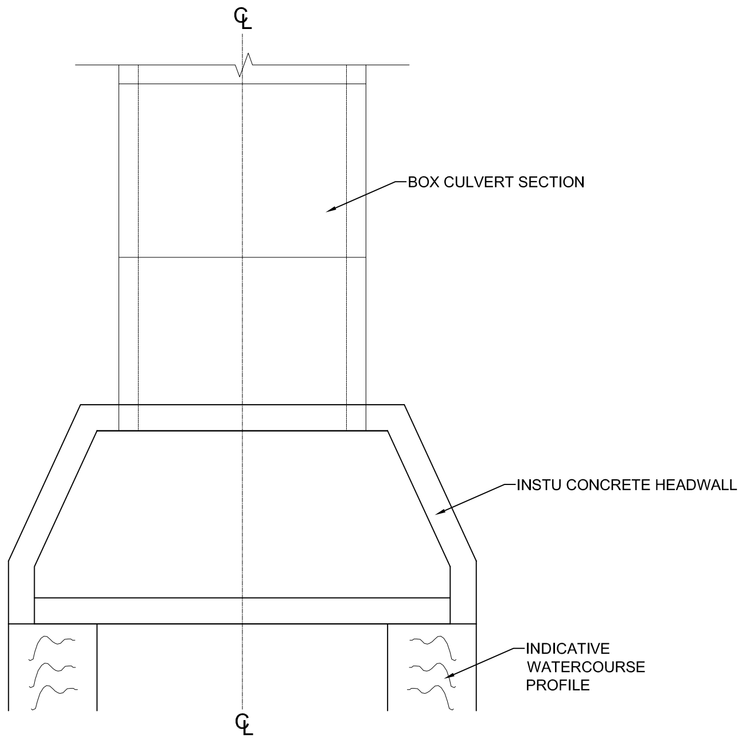

INDICATIVE HEADWALL PLAN.

1:50

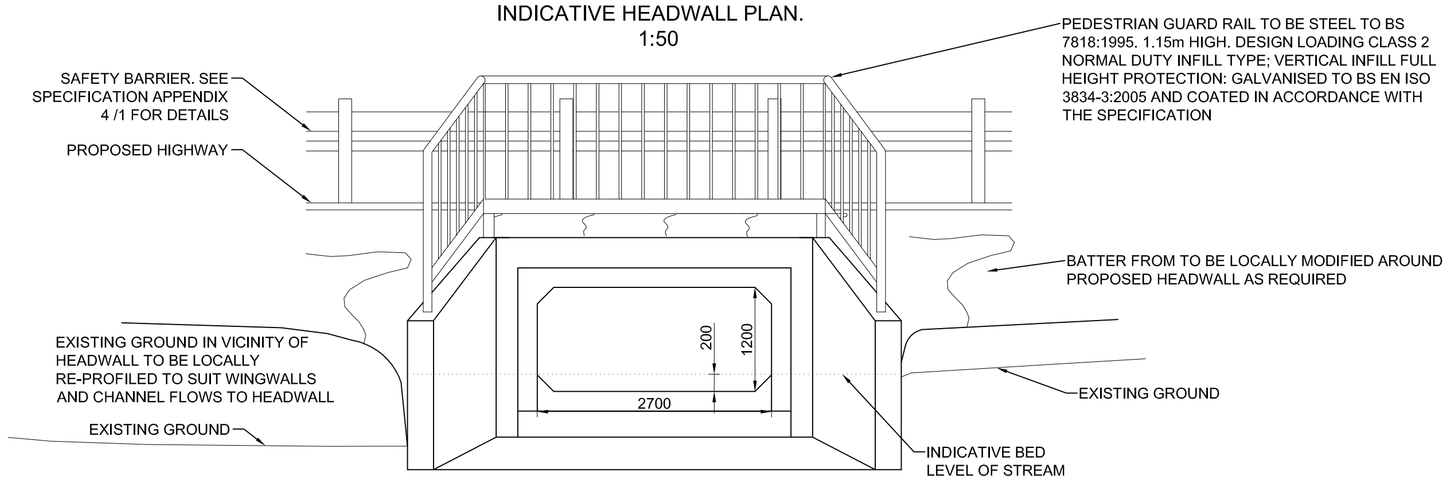

INDICATIVE HEADWALL ELEVATION

1:50

Bromsgrove District Council
www.bromsgrove.gov.uk

BLACKWELL
www.blackwellgroup.co.uk

Building a better Bromsgrove

© Scott Wilson Ltd 2010

NOTES

1. THIS DRAWING HAS BEEN PREPARED IN ACCORDANCE WITH THE SCOPE OF SCOTT WILSON'S APPOINTMENT WITH ITS CLIENT AND IS SUBJECT TO THE TERMS OF THAT APPOINTMENT. SCOTT WILSON ACCEPTS NO LIABILITY FOR ANY USE OF THIS DOCUMENT OTHER THAN BY ITS CLIENT AND ONLY FOR THE PURPOSES FOR WHICH IT WAS PREPARED AND PROVIDED.
2. IF RECEIVED ELECTRONICALLY IT IS THE RECIPIENTS RESPONSIBILITY TO PRINT TO THE CORRECT SCALE. ONLY WRITTEN DIMENSIONS SHALL BE USED.
3. ALL DIMENSIONS ARE APPROXIMATE & VARY ACCORDING TO LOCATION.
4. THE PURPOSE OF THIS DRAWING IS TO PROVIDE INDICATIVE DETAILS & WILL BE SUBJECT TO REVIEW ON DETAILED DESIGN STAGE.

Revision Details	By / Check	Date	Suffix
IN PROGRESS REMOVED.	SJC/AF	21.10.10	02
FIRST ISSUE	GW/AF	11.10.10	01

Drawing Status

P - PRELIMINARY

Job Title

SPADEBOURNE BROOK NATURALISATION

Drawing Title

WATERCOURSE DIVERSION DETAILS

Scale at A1		Design Office	
AS SHOWN		TELFORD	
Drawn GW	Date 11.10.10	Stage 2 check	Date
Stage 1 check AF	Date 11.10.10	Approved	Date

Scott Wilson
3 Pemberton House
Stafford Court, Stafford Park,
Telford, Shropshire, TF3 3AP
Telephone (01952) 235600
Fax (01952) 235650
www.scottwilson.com

Status	Drawing Number	Rev
P	D134351/SK/06	02

Plot Date : 21/10/2010 11:01:29
AutoCAD File Name : J:\D134\D134351 - SPADESBOURNE BROOK NATURALISATION\A\SK_06.dwg

DB1V